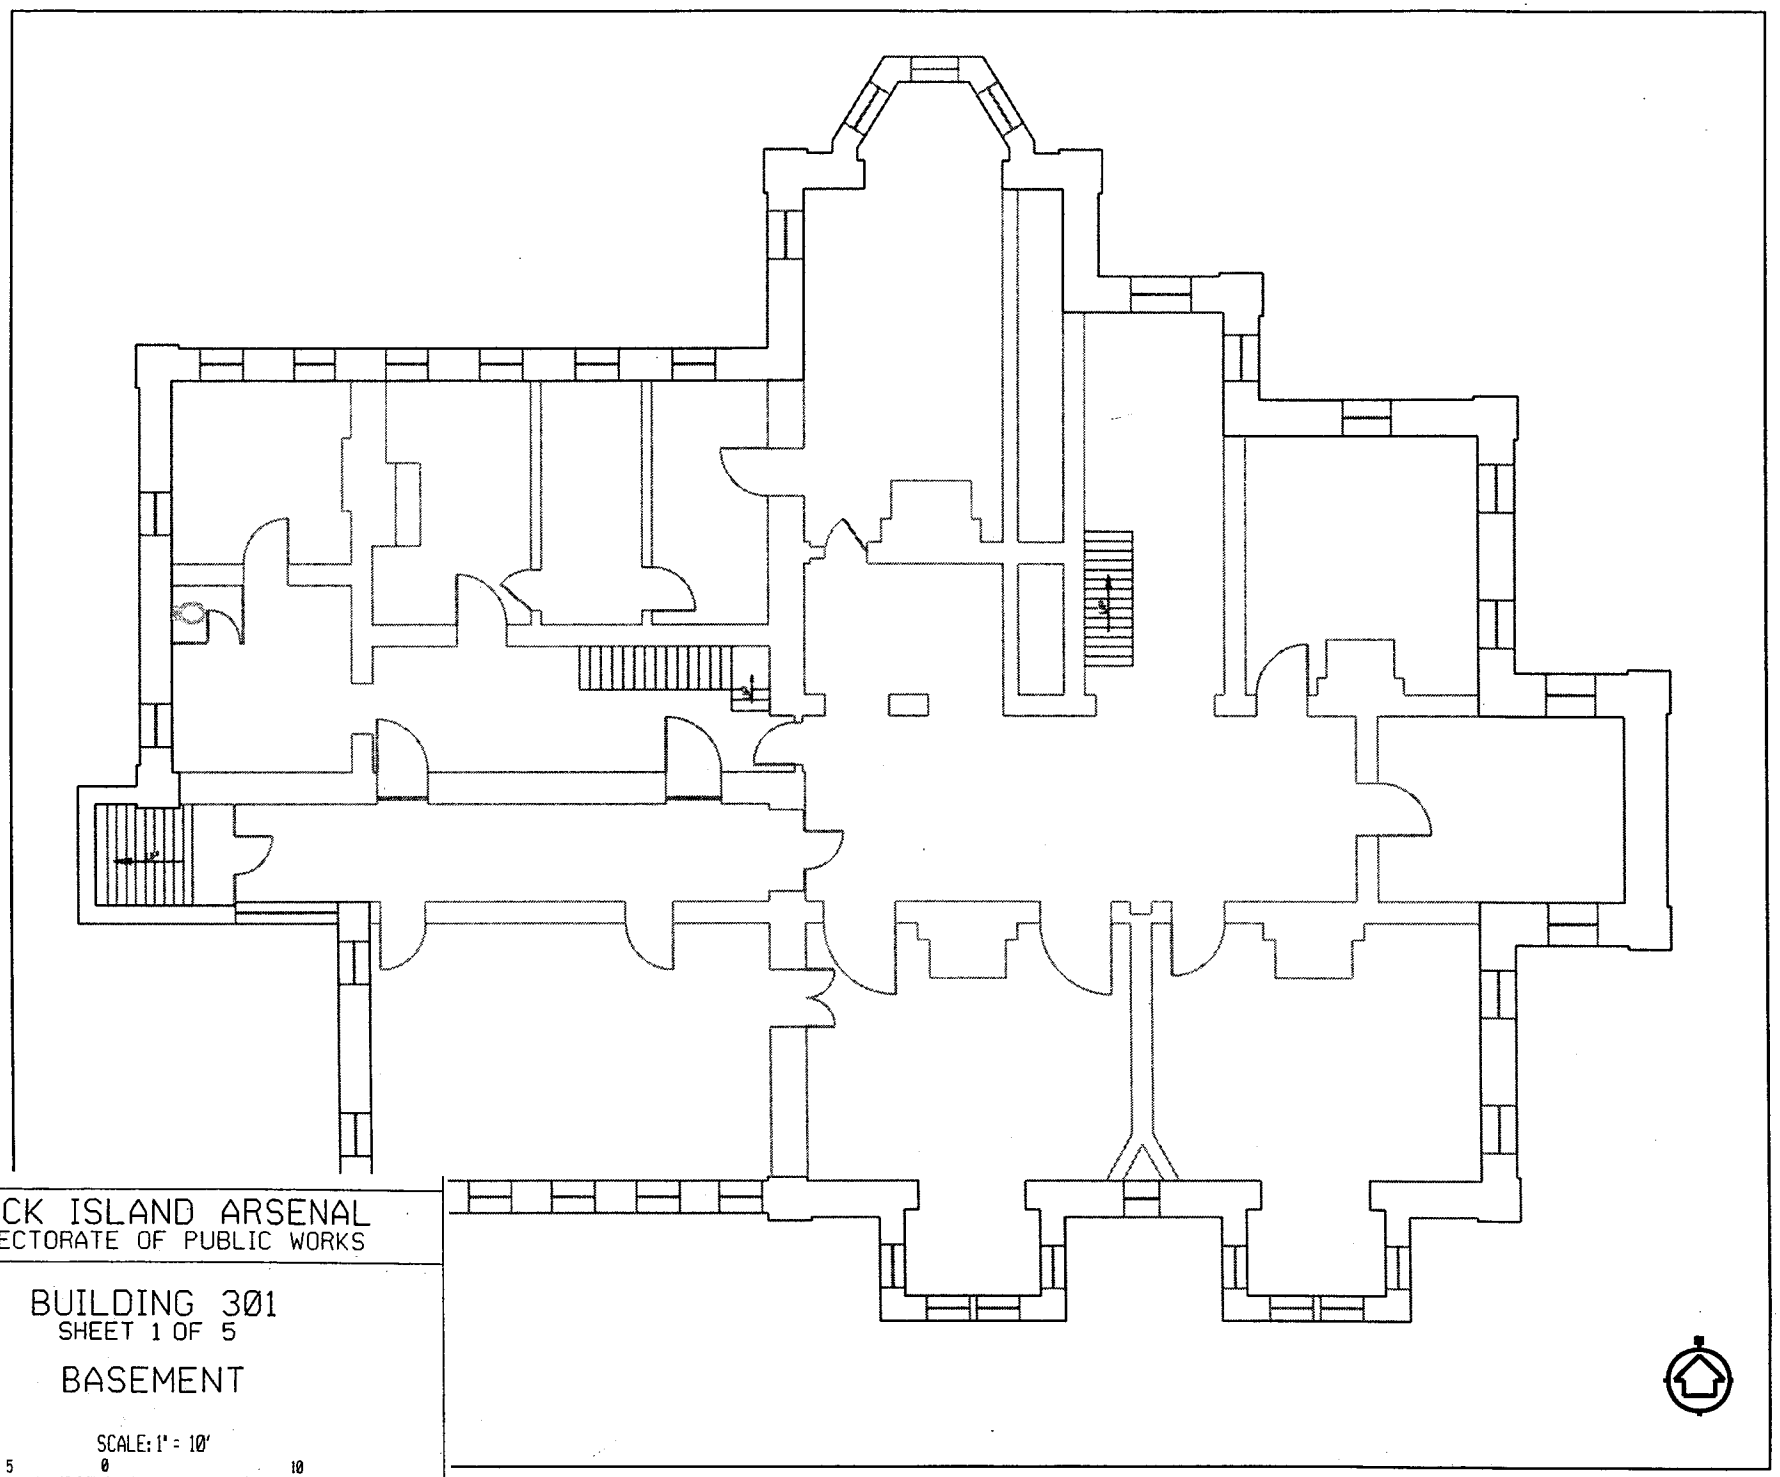

ROCK ISLAND ARSENAL
DIRECTORATE OF PUBLIC WORKS

BUILDING 301
SHEET 1 OF 5

BASEMENT

SCALE: 1" = 10'

5 0 10

REVISED: 24NOV03 | INVENTORIED: 03SEP04

GROSS = 6,359 SF

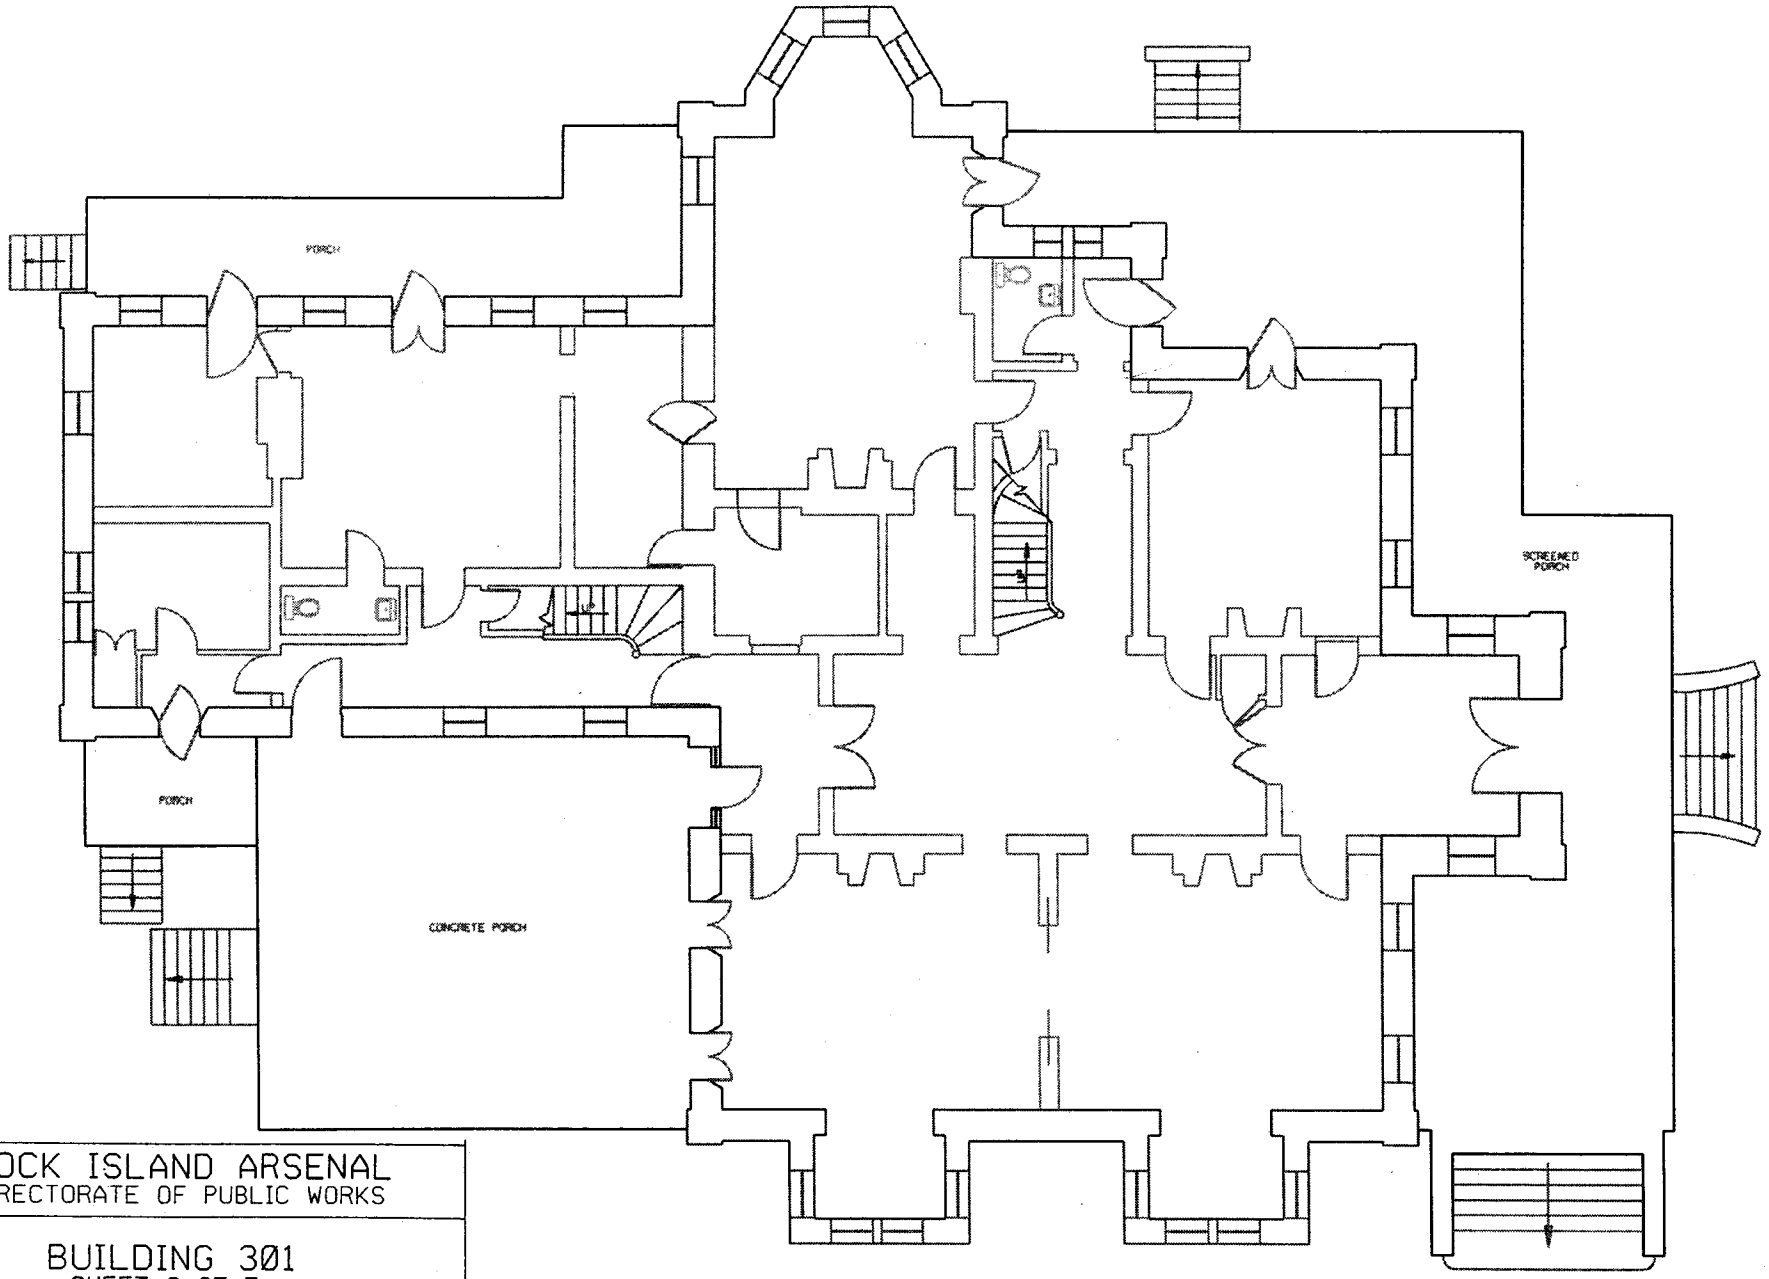


ROCK ISLAND ARSENAL
DIRECTORATE OF PUBLIC WORKS

BUILDING 301
SHEET 2 OF 5

FIRST FLOOR

SCALE: 1" = 10'

5 0 10

REVISED: 24NOV03 | INVENTORIED: 03SEP04

TOTAL ALL PORCH AREAS
=2,458 SF

GROSS AREA = 5,270 SF
(DOES NOT INCLUDE PORCH AREA)

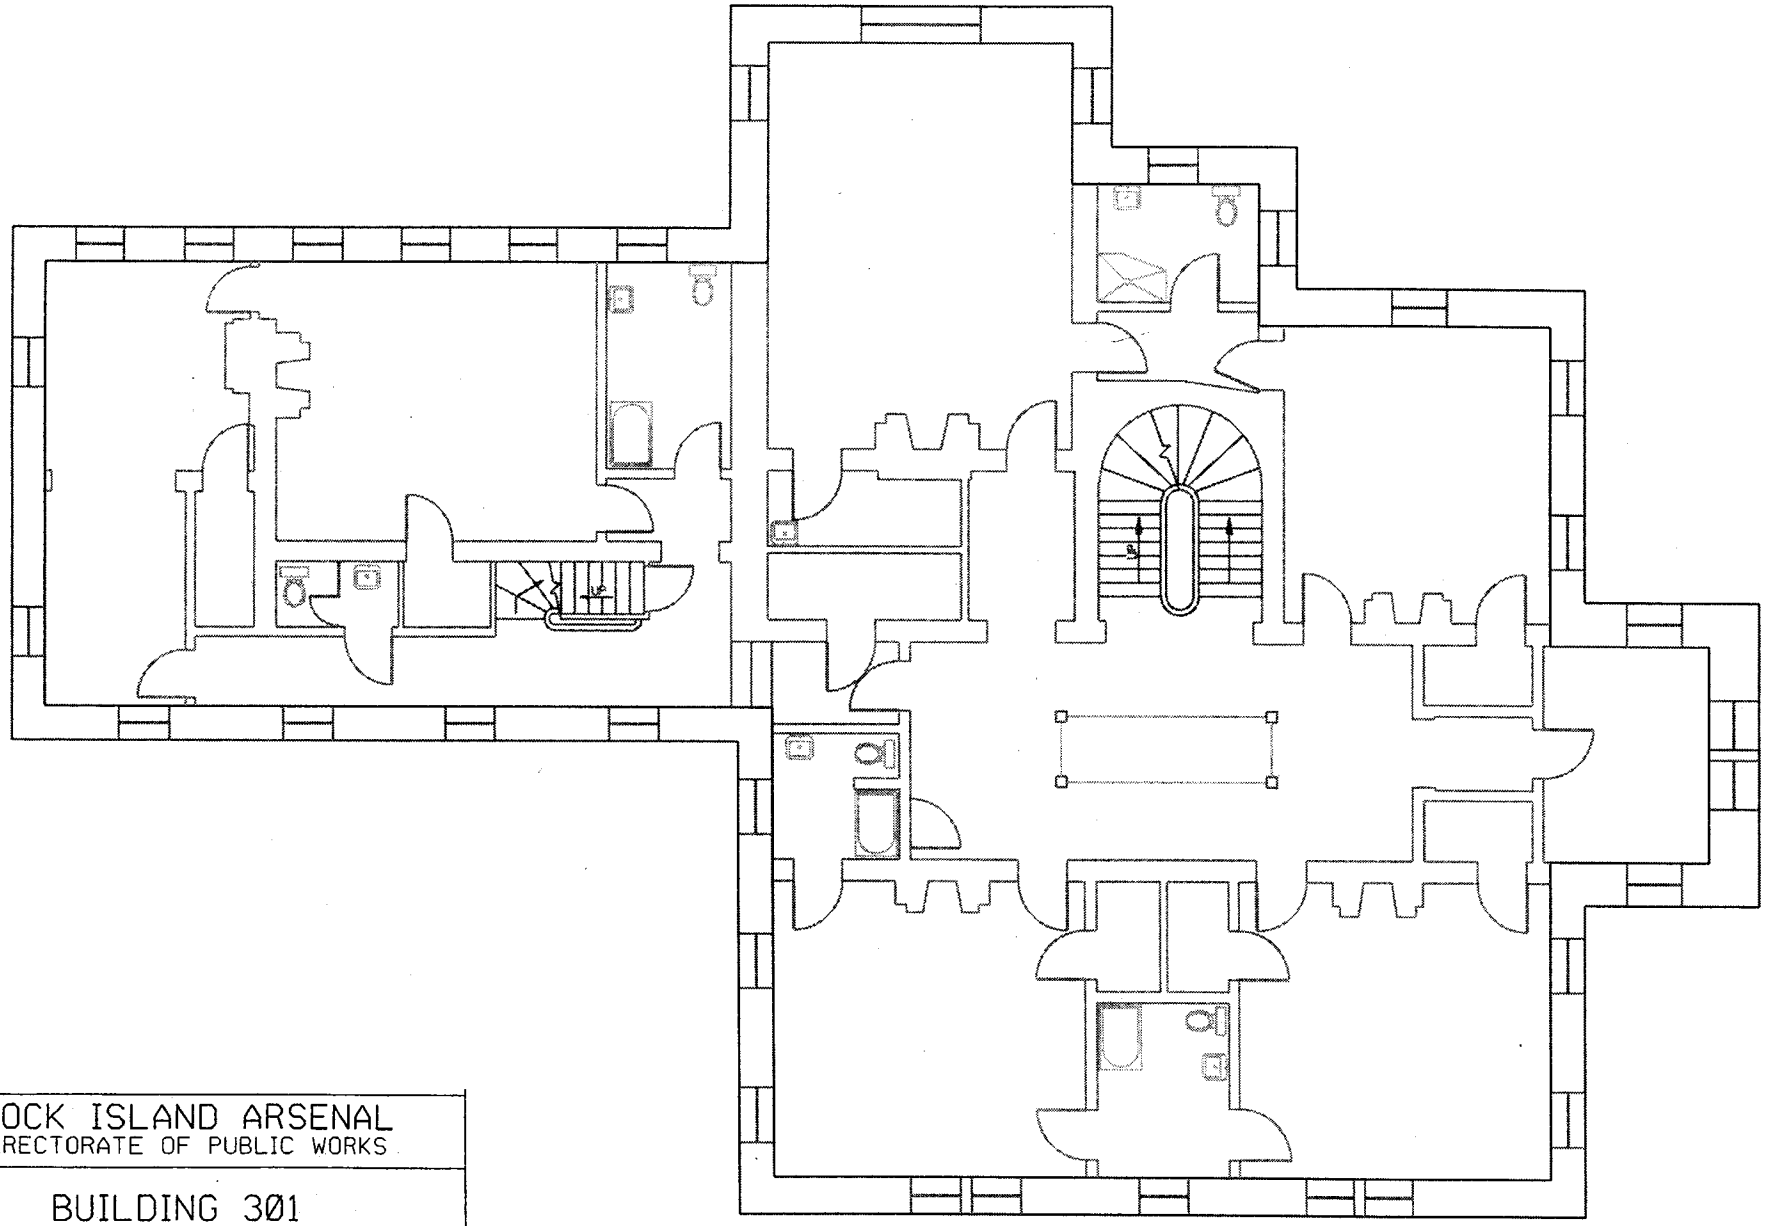

ROCK ISLAND ARSENAL
DIRECTORATE OF PUBLIC WORKS

BUILDING 301
SHEET 3 OF 5

SECOND FLOOR

SCALE: 1" = 10'

5 0 10

| REVISED: 24NOV03 | INVENTORIED: 03SEP04 |
|---|---|

GROSS AREA = 4,993 SF

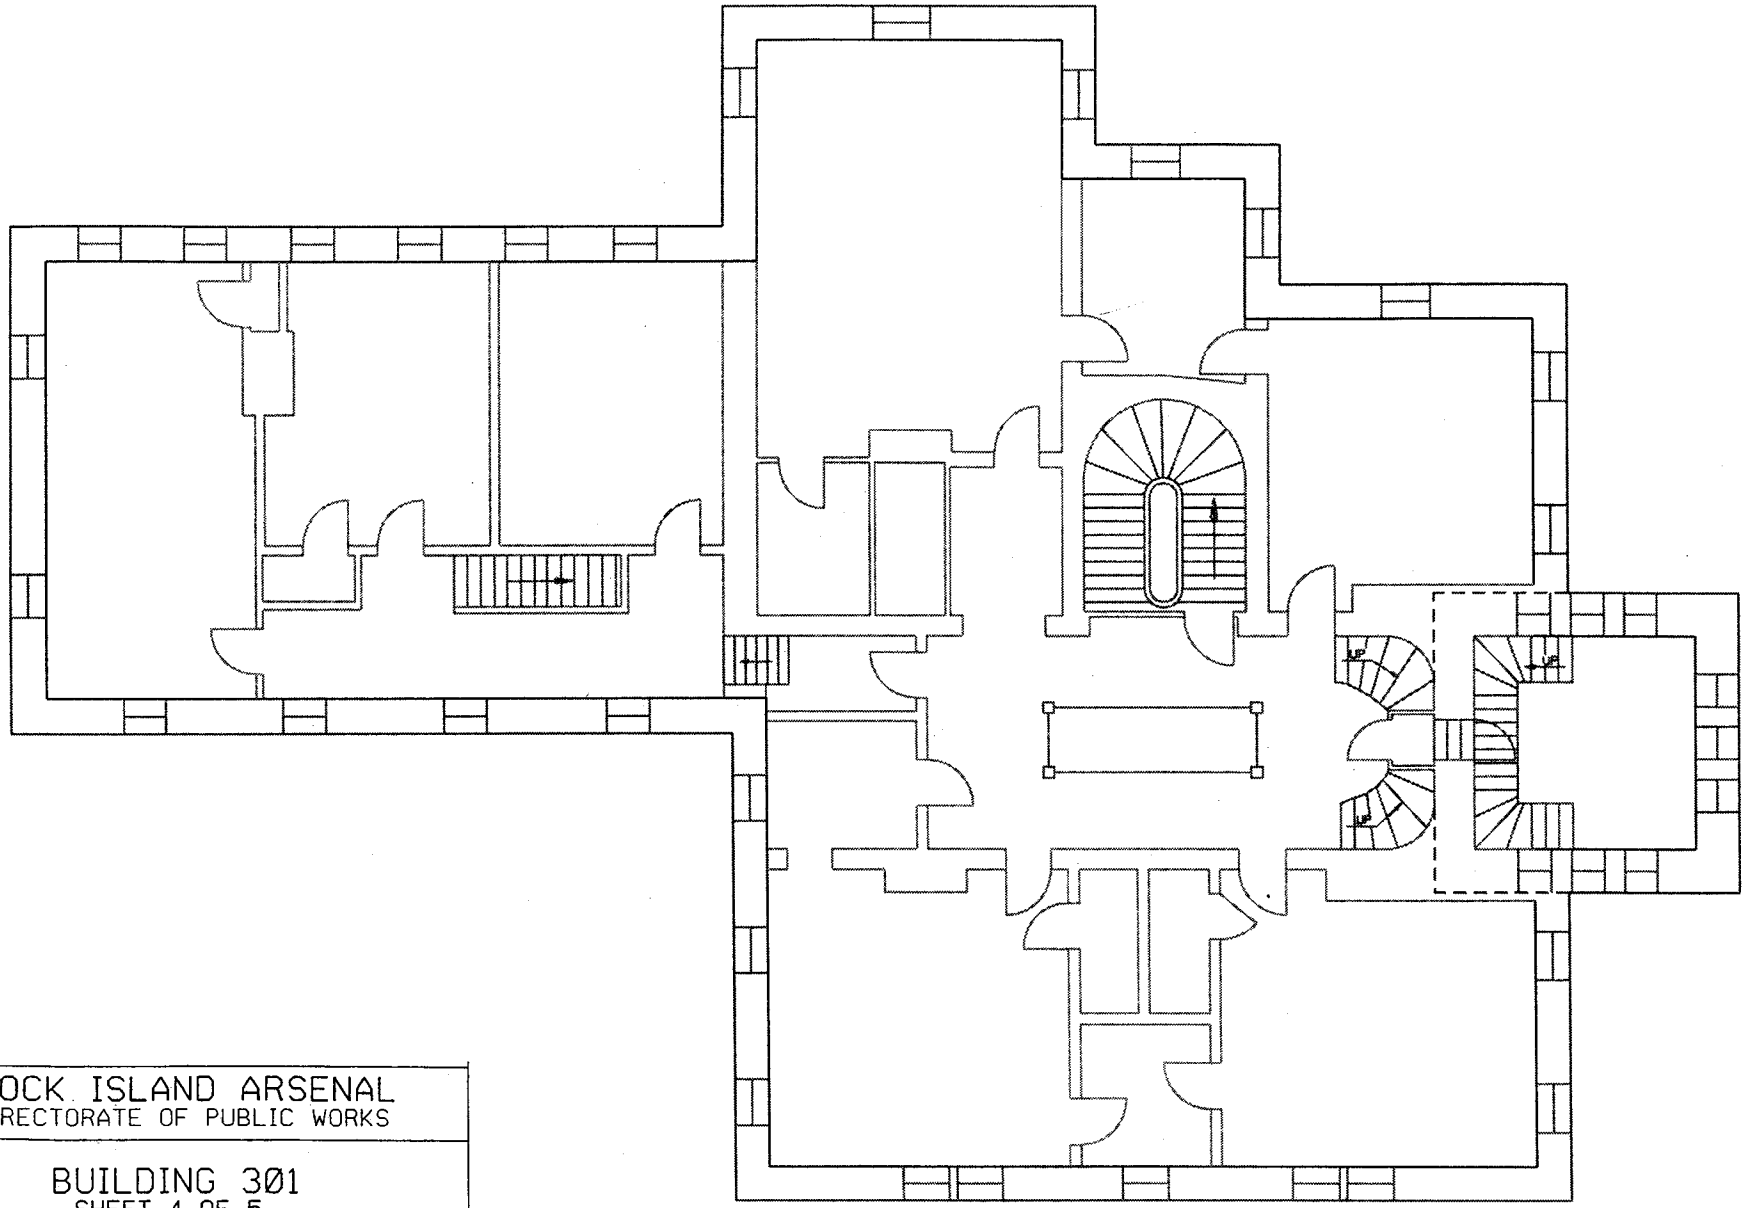


ROCK ISLAND ARSENAL
DIRECTORATE OF PUBLIC WORKS

BUILDING 301
SHEET 4 OF 5

THIRD FLOOR

SCALE: 1" = 10'
5 0 10

REVISED: 24NOV03 | INVENTORIED: 03SEP04

GROSS AREA = 4,993 SF

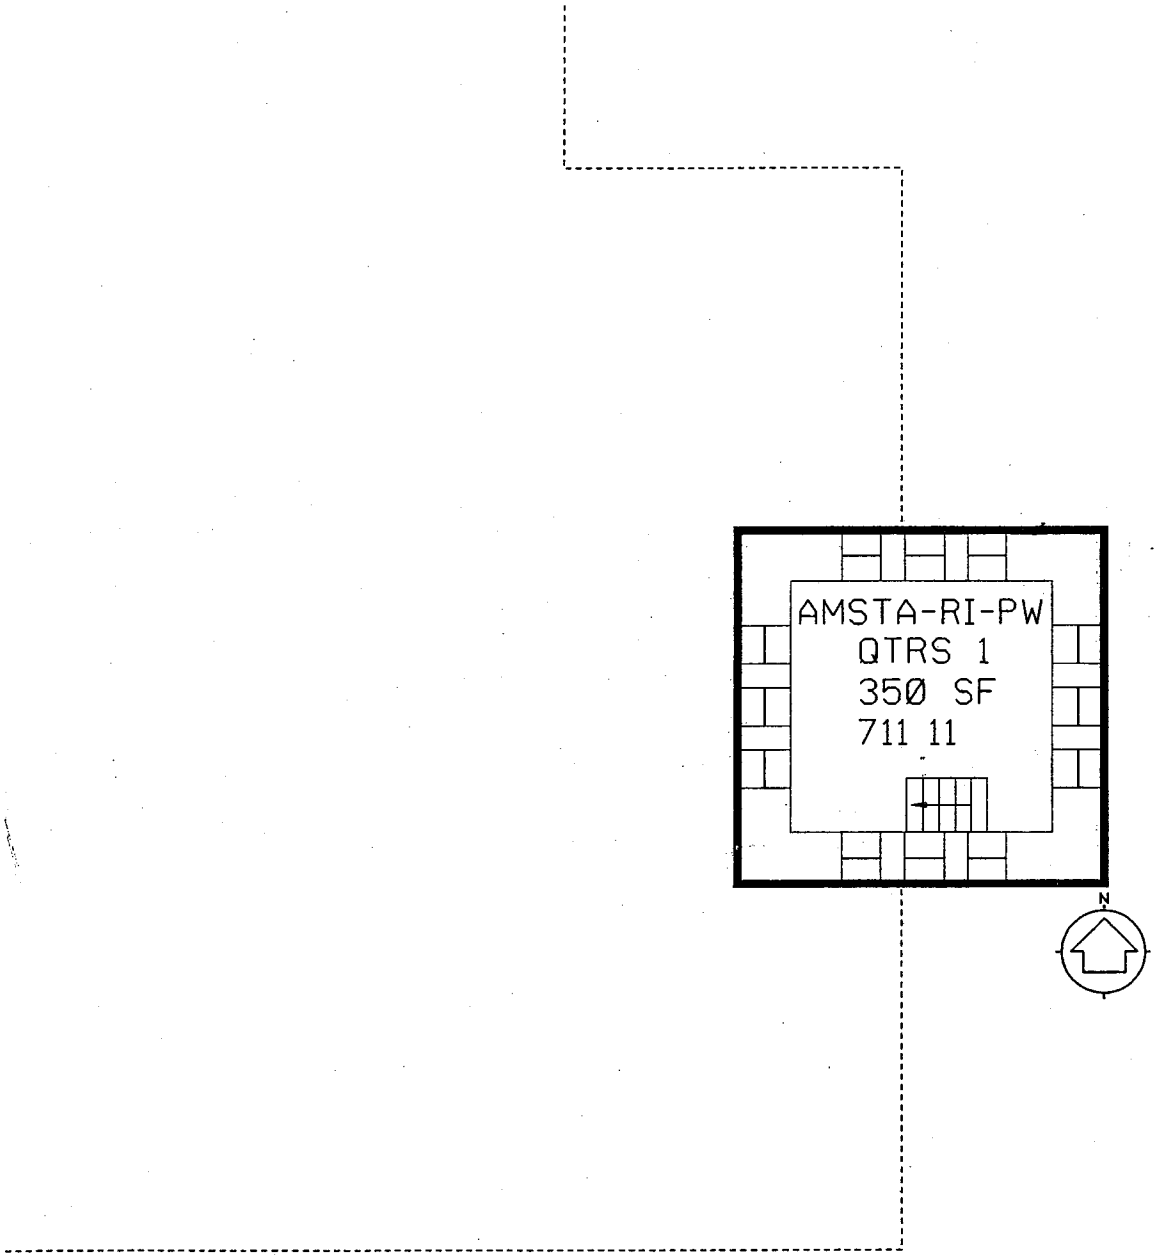


GROSS AREA = 350 SF

ROCK ISLAND ARSENAL
DIRECTORATE OF PUBLIC WORKS

BUILDING 301
SHEET 5 OF 5

FOURTH FLOOR

SCALE: 1" = 10'
5 0 10

REVISED: 24NOV03 | INVENTORIED: 03SEP04