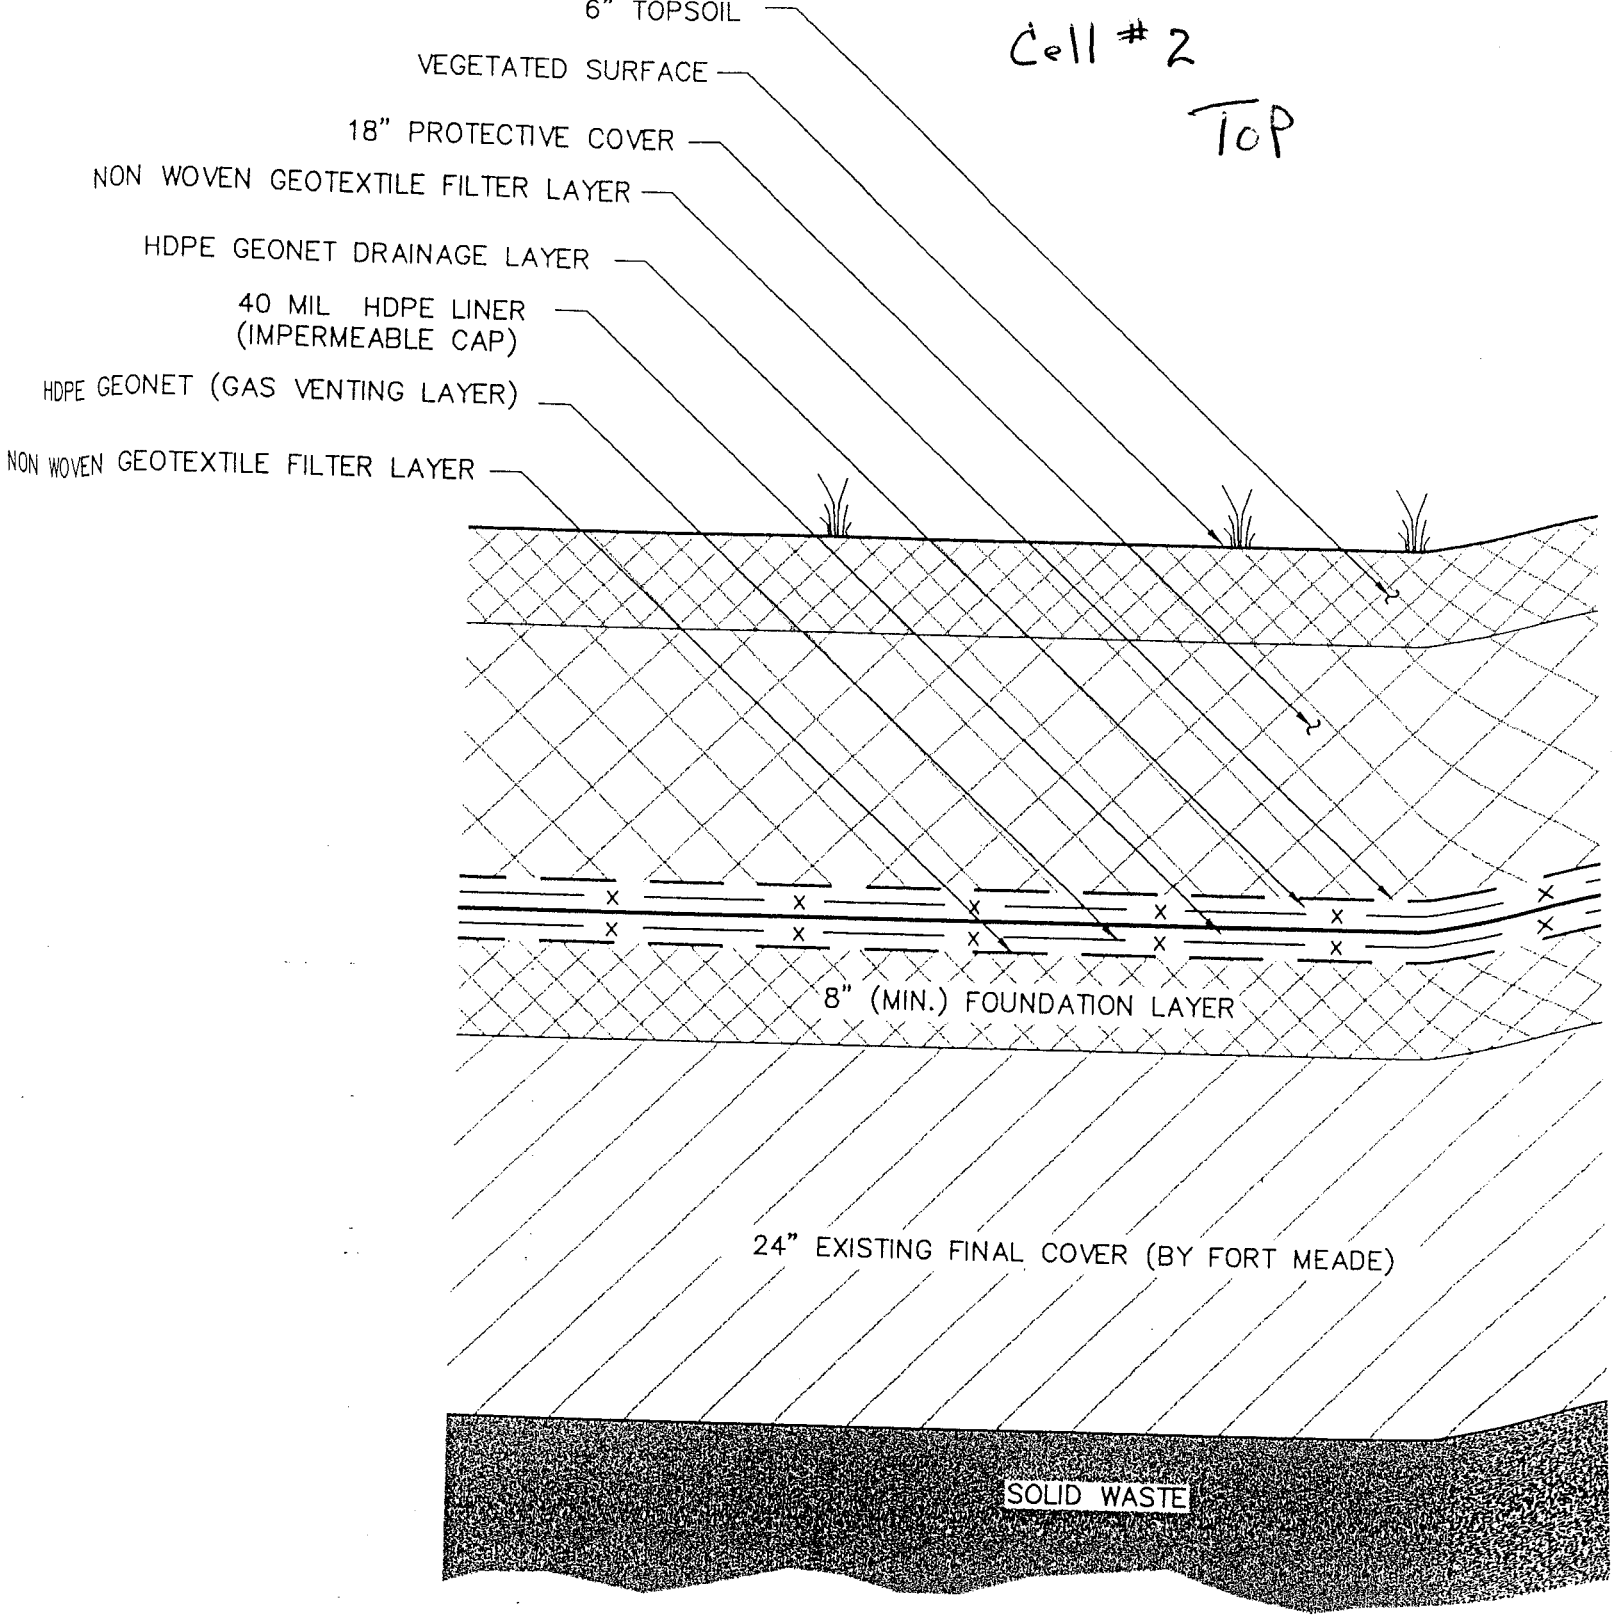

Cell # 2

Top

DETAIL 2 / 7,8 —

COVER SYSTEM

SCALE: 1"=1'-0"

Cell #2

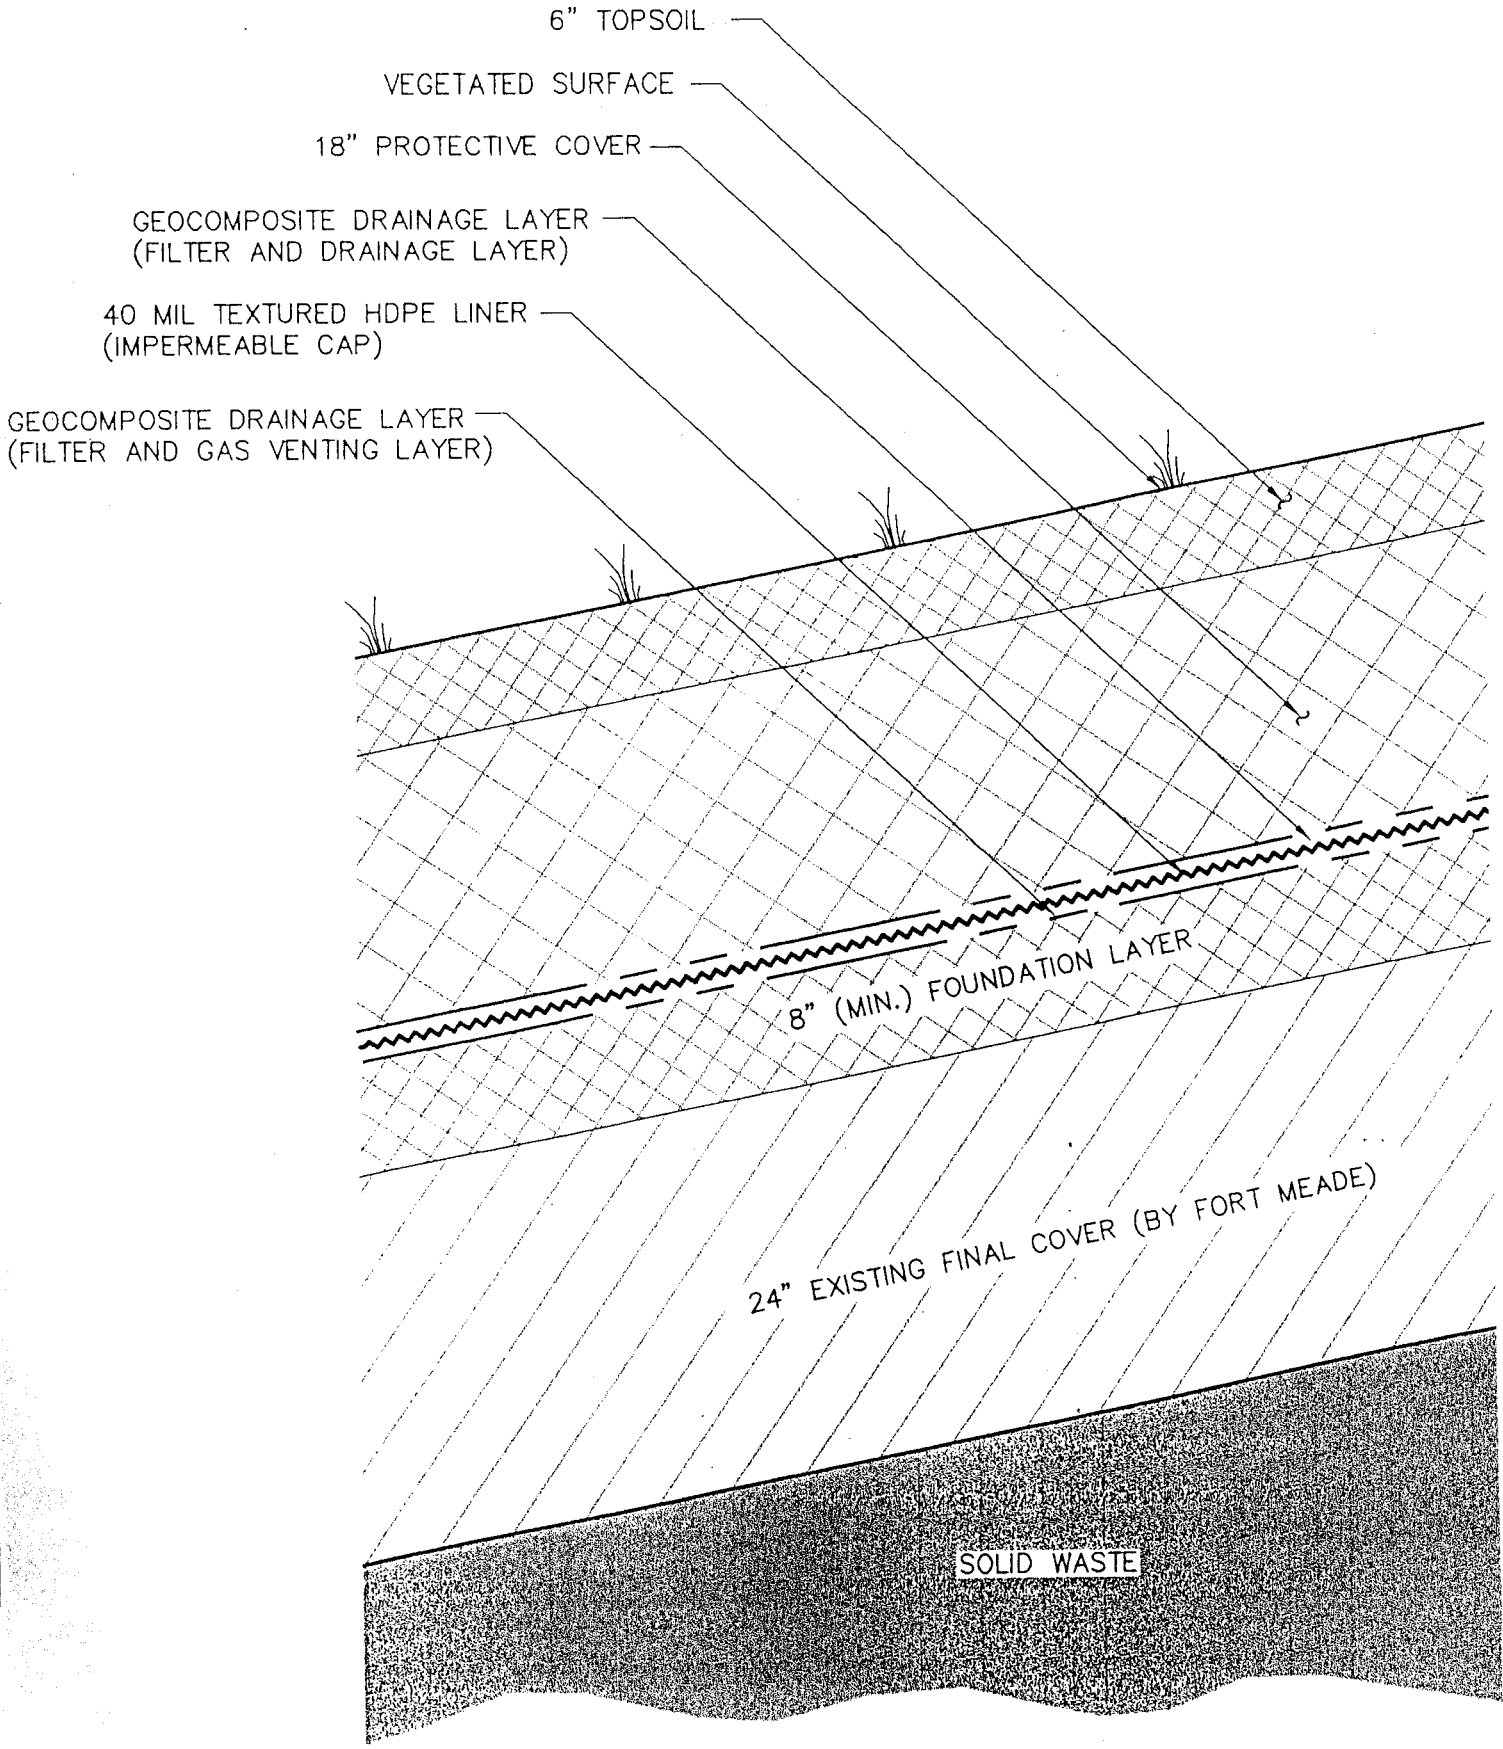

SIDE SLOPES

DETAIL 1

7 8